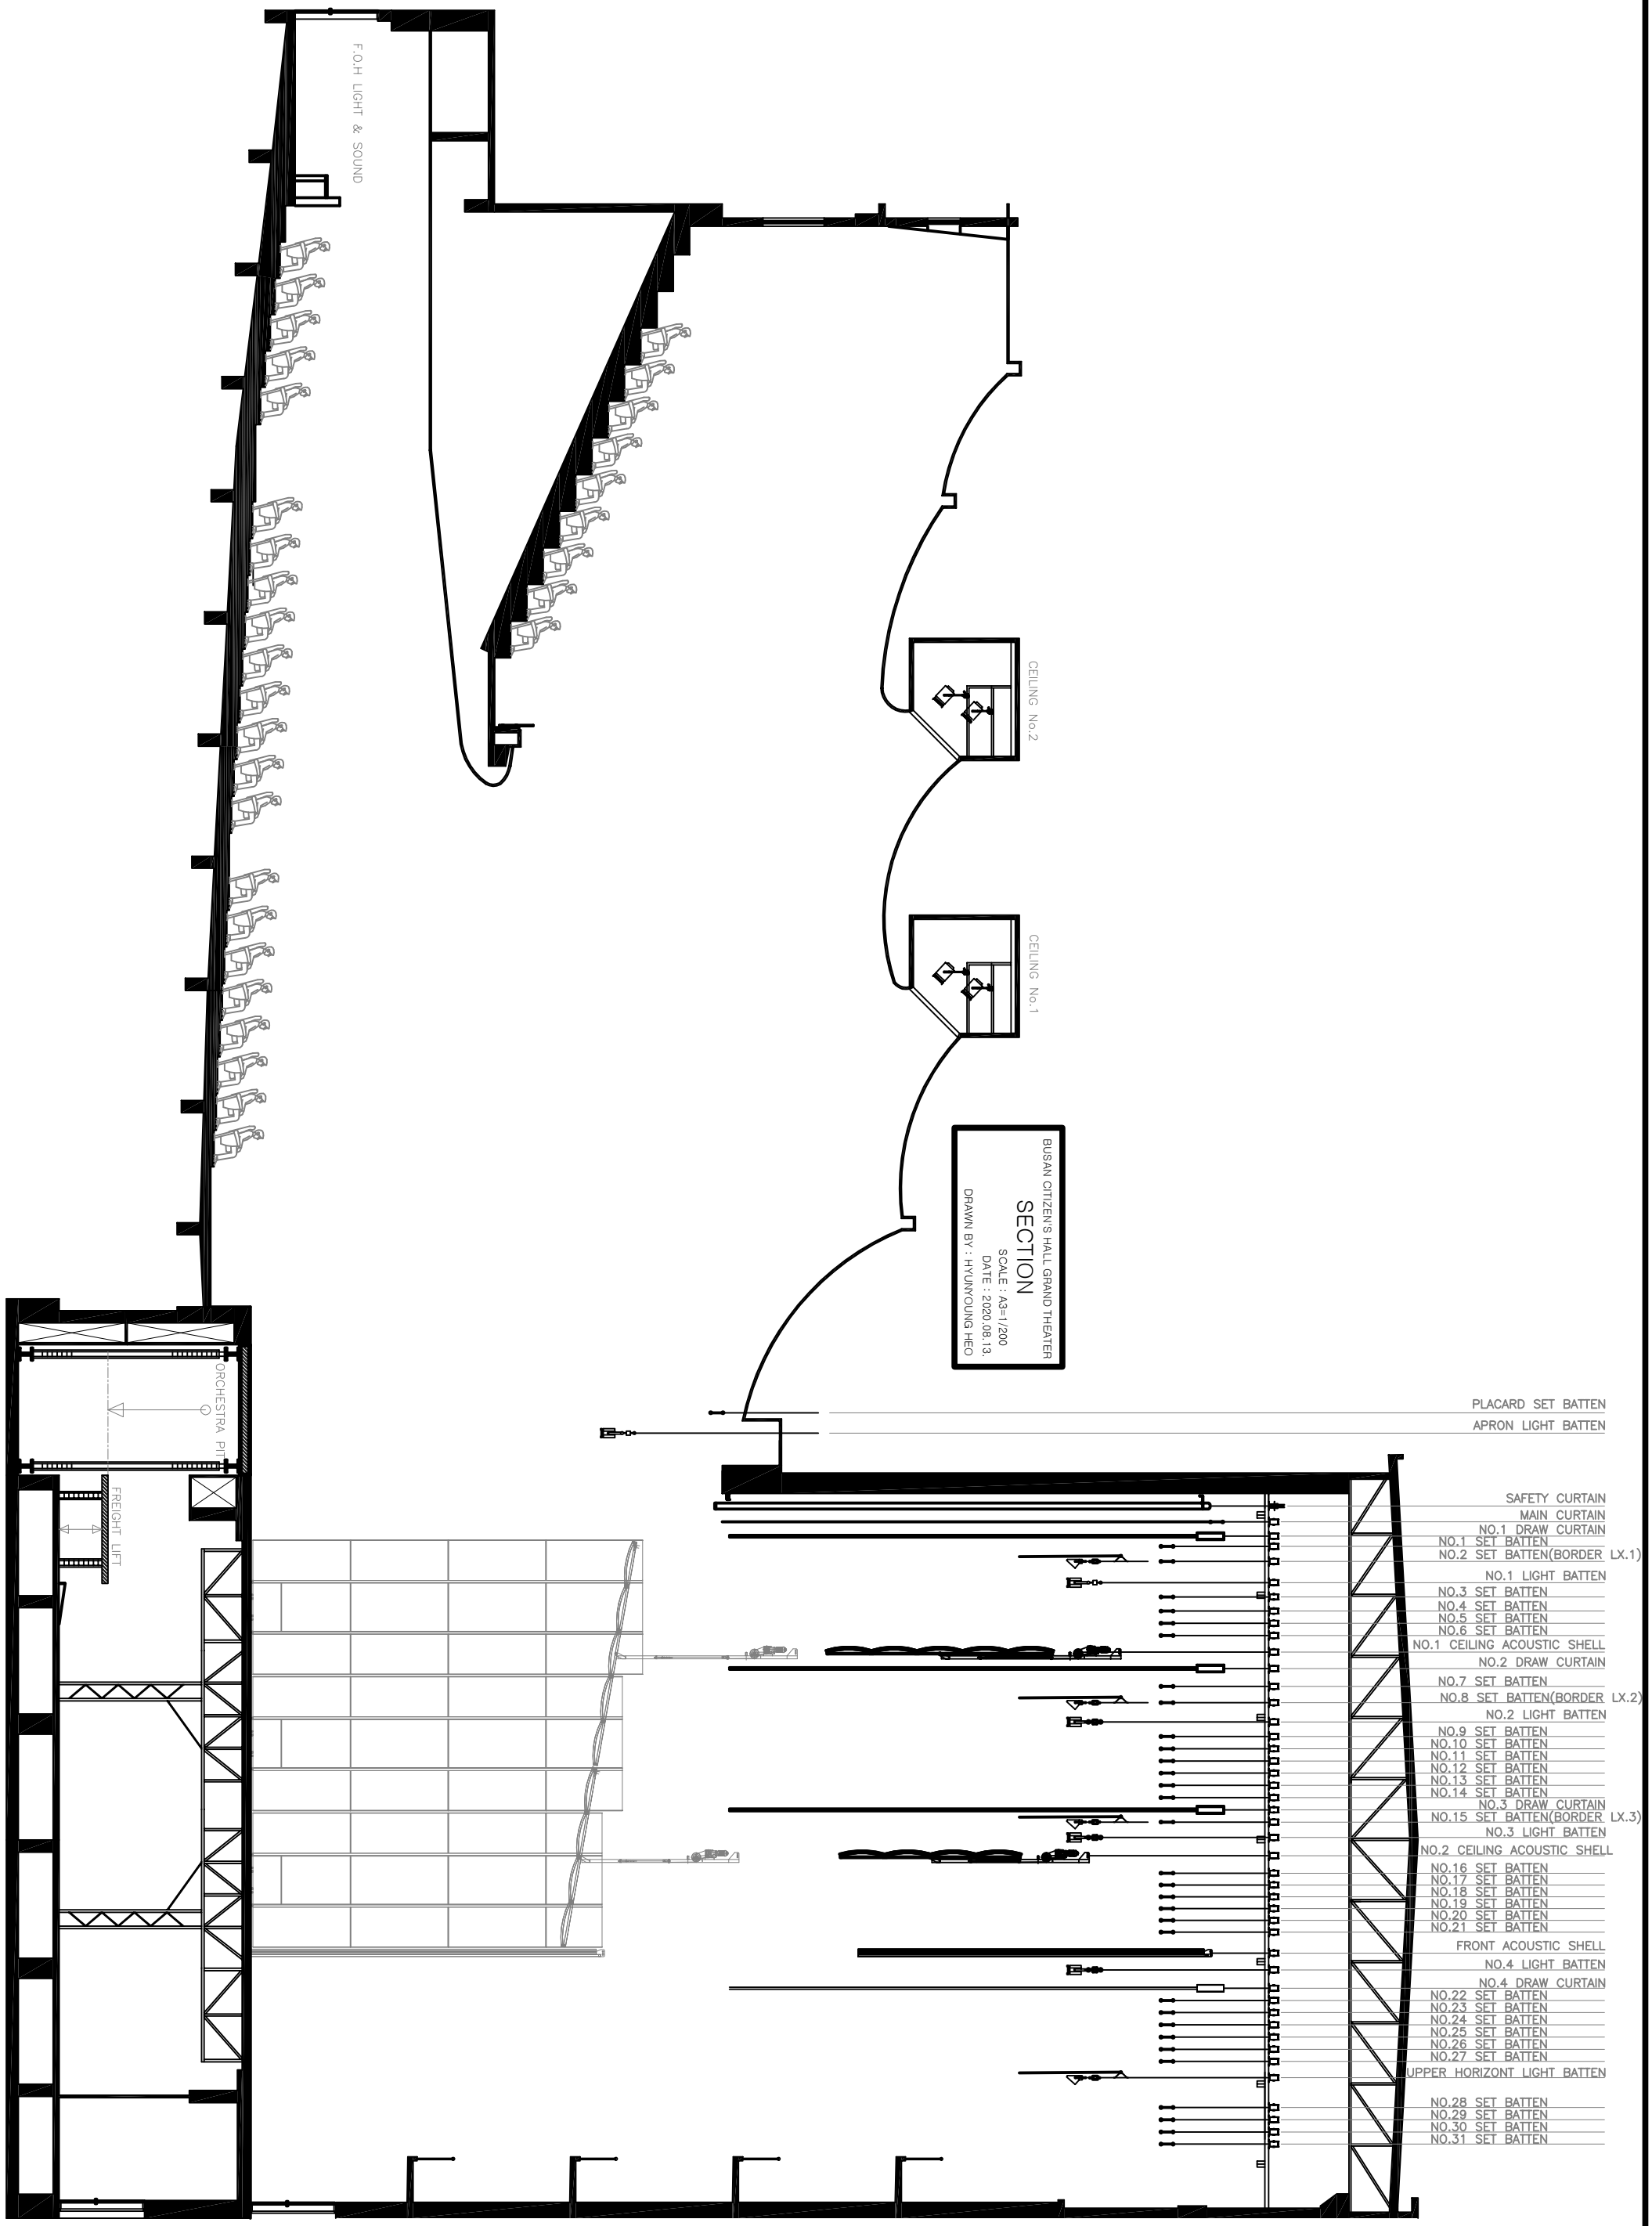

F.O.H LIGHT & SOUND
CEILING No.2
CEILING No.1
BUSAN CITIZEN'S HALL GRAND THEATER
SECTION
SCALE : A3=1/200
DATE : 2020.08.13.
DRAWN BY : HYUNYOUNG HEO
ORCHESTRA PIT
FREIGHT LIFT
PLACARD SET BATTEN
APRON LIGHT BATTEN
SAFETY CURTAIN
MAIN CURTAIN
NO.1 DRAW CURTAIN
NO.1 SET BATTEN
NO.2 SET BATTEN(BORDER LX.1)
NO.1 LIGHT BATTEN
NO.3 SET BATTEN
NO.4 SET BATTEN
NO.5 SET BATTEN
NO.6 SET BATTEN
NO.1 CEILING ACOUSTIC SHELL
NO.2 DRAW CURTAIN
NO.7 SET BATTEN
NO.8 SET BATTEN(BORDER LX.2)
NO.2 LIGHT BATTEN
NO.9 SET BATTEN
NO.10 SET BATTEN
NO.11 SET BATTEN
NO.12 SET BATTEN
NO.13 SET BATTEN
NO.14 SET BATTEN
NO.3 DRAW CURTAIN
NO.15 SET BATTEN(BORDER LX.3)
NO.3 LIGHT BATTEN
NO.2 CEILING ACOUSTIC SHELL
NO.16 SET BATTEN
NO.17 SET BATTEN
NO.18 SET BATTEN
NO.19 SET BATTEN
NO.20 SET BATTEN
NO.21 SET BATTEN
FRONT ACOUSTIC SHELL
NO.4 LIGHT BATTEN
NO.4 DRAW CURTAIN
NO.22 SET BATTEN
NO.23 SET BATTEN
NO.24 SET BATTEN
NO.25 SET BATTEN
NO.26 SET BATTEN
NO.27 SET BATTEN
UPPER HORIZONT LIGHT BATTEN
NO.28 SET BATTEN
NO.29 SET BATTEN
NO.30 SET BATTEN
NO.31 SET BATTEN